FilmL.A., Inc.
6255 W Sunset Blvd, 12th Floor
Hollywood, CA 90028
t: (213)977-8600 - f: (213)977-8601
www.filmla.com

Summary Information

Permit No: F00137592-A **Type of Permit:** FILMING **Release Date:** 05/15/2018

Production Company POSSIBLE PRODUCTIONS

Insured Company Name POSSIBLE PRODUCTIONS

Contact Phone No. 1 310-244-4117
Contact Phone No. 2
Fax
Address 10202 W. WASHINGTON BLVD., LOY BUILDING
CULVER CITY, California 90232

Production Title KIDDING SEASON 1

Type of Production TV Drama

Producer Sarah Caplan

Director Michel Gondry

1st AD Roger Udwin

Production Manager Craig Amendola

FilmL.A. Coordinator Naomi Kajiyama

Location Manager Craig Van Gundy
Primary Phone Mobile - 818-404-7880
Secondary Phone

Location Assistant Bradley Warden
Primary Phone Mobile - 323 445-6119
Secondary Phone

Fees

Posting 600	$414.00
Posting 900	$207.00
Posting 1200	$276.00
Notification Charge	$407.00
LA CITY LANE AND STREET CLOSURE FEE	$624.00
FILMLA NON-REFUNDABLE FILM PERMIT RIDER FEE	$105.00

Total Permit Fee $2,033.00

Number of Locations 1

NOT A PERMIT

FilmL.A., Inc.
6255 W Sunset Blvd, 12th Floor
Hollywood, CA 90028
t: (213)977-8600 - f: (213)977-8601
www.filmla.com

Summary Information — Location

Permit Number	F00137592-A	**Location Manager**	Craig Van Gundy
Production Company	POSSIBLE PRODUCTIONS	Primary Phone	Mobile - 818-404-7880
Insured Company	POSSIBLE PRODUCTIONS	Secondary Phone	
Production Title	KIDDING SEASON 1		

Location Address 12036 Wilshire Blvd, Los Angeles, CA, 90025

Location Type Store front

Prep Dates 5/15/2018 - 5/15/2018 07:00 - 19:00 1 day

Film Dates 5/16/2018 - 5/16/2018 07:00 - 20:00 1 day

Strike Dates 5/17/2018 - 5/17/2018 07:00 - 19:00

Open or Closed to the Public Closed

Generic Conditions

*Certain service and personnel fees required by jurisdictional agencies are not collected by FilmL.A. Any such fees must be paid directly to the appropriate agency, and a separate invoice will be provided to the permittee.
All travel lanes and bike lanes shall be closed per the WATCH manual.
Community Survey Obtained
May not interfere with adjacent traffic lanes or adjacent bike lane
Must Maintain 5' Clearance on Sidewalks/Walkways
Must maintain local/emergency access
No cast or crew parking on area streets
Number of uniformed officers listed on the permit is a minimum requirement.
Permittee remains responsible for deploying a sufficient number of uniformed officers to provide traffic and crowd control to ensure the safety of the film crew and the public.
Traffic control must be done in accordance w/MUTCD
Uniformed officers shall have a copy of the film permit in their possession and are required to confirm that all traffic control signage devices are in place.

Please see attached documents

Possible.Kidding.137592.AL.pdf
Possible.Kidding.137592.WilshireSS.pdf
Possible.Kidding.137592.GretnaGreenFull.pdf

Equipment on Location

Type	Quantity
10 Ton Truck	8
Cast/Crew vehicles	100
Catering Truck	1
Generator	1

Personnel on Location

Type	Quantity
Cast	4
Crew	80
Extras	15
Off-Duty/Retired LAPD Officer(s)	4

NOT A PERMIT

FilmL.A., Inc.
6255 W Sunset Blvd, 12th Floor
Hollywood, CA 90028
t: (213)977-8600 - f: (213)977-8601
www.filmla.com

Summary Information — Location

Permit Number F00137592-A
Production Company POSSIBLE PRODUCTIONS
Insured Company POSSIBLE PRODUCTIONS
Production Title KIDDING SEASON 1

Location Manager Craig Van Gundy
Primary Phone Mobile - 818-404-7880
Secondary Phone

Picture vehicles	1	Spot Check	1
Portable restrooms	1		
Stakebed Trucks	7		
Trailers	7		
Vans	6		

Filming Activities Atmospheric Smoke Effects; Drive ups & away; Equipment on property; Equipment on sidewalk, in curb lane & across street; Interior and exterior dialogue; Intermittent pedestrian control; Intermittent traffic control - 2 minute standard (except 0700-0900 hrs & 1500-1900 hrs); Wetdown; Production vehicles in curb lane. ; Equipment, camera, talent and crew on curb lane and side walk;

Jurisdiction **Political:** Los Angeles City - Council District 11 **Police:** Los Angeles Police Department **Fire:** Los Angeles City

Thomas Guide **Page:** 631 **Grid:** H5

Approvals

LOS ANGELES CITY POLICE DEPARTMENT	Vincent Aguirre
FILML.A. CLOSURES	Adrian Fayad
LOS ANGELES CITY DEPARTMENT OF PUBLIC WORKS	Jessica Castro

Coordinator Note RIDER A - RELEASES LOCATION.

Parking

Base Camp Location Type : Other Location — 10202 W Washington Blvd, Culver City, CA, 90232

Crew Parking Location Type : Other Location — 10202 W Washington Blvd, Culver City, CA, 90232

Parking Notes
Additional Mini Base Camp for 4 trucks in closure on W/S Gretna Green

Posting "No Parking" signs S/S OF WILSHIRE BLVD FROM BUNDY DR TO SALTAIR AVE

Approximate Footage 301 - 600 **Log Number** 202316

Date(s) 5/15/2018 to 5/15/2018 **Time(s)** 09:00 to 15:00

NOT A PERMIT

FilmL.A., Inc.
6255 W Sunset Blvd, 12th Floor
Hollywood, CA 90028
t: (213)977-8600 - f: (213)977-8601
www.filmla.com

Summary Information — Location

Permit Number	F00137592-A	**Location Manager**	Craig Van Gundy
Production Company	POSSIBLE PRODUCTIONS	Primary Phone	Mobile - 818-404-7880
Insured Company	POSSIBLE PRODUCTIONS	Secondary Phone	
Production Title	KIDDING SEASON 1		

Posting "No Parking" signs S/S OF WILSHIRE BLVD FROM BUNDY DR TO SALTAIR AVE

Approximate Footage 301 - 600 **Log Number** 202334

Date(s) 5/16/2018 to 5/16/2018 **Time(s)** 07:00 to 17:00

Posting "No Parking" signs W/S OF SALTAIR AVE FROM WILSHIRE BLVD TO TEXAS AVE

Approximate Footage 601 - 900 **Log Number** 202338

Date(s) 5/16/2018 to 5/16/2018 **Time(s)** 00:00 to 00:00

Posting "No Parking" signs S/S OF WILSHIRE BLVD FROM BUNDY DR TO SALTAIR AVE

Approximate Footage 301 - 600 **Log Number** 202507

Date(s) 5/17/2018 to 5/17/2018 **Time(s)** 09:00 to 15:00

Posting "No Parking" signs W/S GRETNA GREEN WAY., SAN VICENTE BLVD. TO MONTANA AVE.

Approximate Footage 901 - 1200 **Log Number** 202469

Date(s) 5/16/2018 to 5/16/2018 **Time(s)** 00:00 to 00:00

Lane / Full Closure S/S CURB/BUS LANE ON WILSHIRE BLVD., BUNDY DR - S SALTAIR AVE (EXCLUDING BUS STOP ZONE)

Approximate Footage 301 - 600

Date(s) 5/16/2018 to 5/16/2018 **Time(s)** 09:00 to 18:00

Lane / Full Closure FULL CLOSURE OF S GRETNA GREEN WAY., SAN VICENTE BLVD. - MONTANA AVE.

Approximate Footage 1501 - 1800

NO PERMIT

FilmL.A., Inc.
6255 W Sunset Blvd, 12th Floor
Hollywood, CA 90028
t: (213)977-8600 - f: (213)977-8601
www.filmla.com

Summary Information — Location

Location 1 of 1

Permit Number	F00137592-A	**Location Manager**	Craig Van Gundy
Production Company	POSSIBLE PRODUCTIONS	Primary Phone	Mobile - 818-404-7880
Insured Company	POSSIBLE PRODUCTIONS	Secondary Phone	
Production Title	KIDDING SEASON 1		

Date(s) 5/16/2018 to 5/16/2018 **Time(s)** 09:00 to 18:00

NOT A PERMIT

Appointment of Stanley Production Services
As Authorized Agent and Representative

I certify that I am a representative of Possible Productions ("Principal") and am authorized to enter into binding contractual agreements on its behalf. I further certify that I am authorized by Principal to appoint other representatives and agents for Principal and to give such representatives and agents authority to enter into and bind Principal to agreements relating to the issuance of and compliance with location film (e.g. theatrical, television, commercial and other motion. picture filming) and still photographic permits, including the permits themselves and any riders to such permits. Acting on behalf of Principal in my capacity as its authorized representative, I appoint Stanley Production Services and it employees and agents SPS as Principal's authorized representatives and agents to apply for location film (e.g. theatrical, television, commercial and other motion. picture filming) and still photographic permits on behalf of Principal through FilmLA, Inc. for any city, county or through any other jurisdictions where FilmLA, Inc. operates, to negotiate, discuss, accept, modify, agree to and bind Principal to the terms and conditions of such permits (including all restrictions and/or community guidelines applicable to any such permit); and to execute such permits on behalf of Principal. Principal understands, acknowledges and agrees that it (and/or its insurer) remains responsible and liable for all obligations imposed by or incidental to any permit or rider issued to Principal signed by any employee or agent of (including any coordinator, runner or messenger used by) SPS Principal further agrees to comply with the terms and conditions of any such permits and hereby appoint SPS as an authorized representative to facilitate compliance with such terms and conditions following issuance of any such permits and to enter into agreements for Principal with respect thereto. Any person, agency, entity, or organization (including FilmLA, Inc. and any city, county or other jurisdictions where FilmLA, Inc. operates) may rely upon this appointment and need not obtain further authorization for any act described herein. An original or faxed copy of this appointment shall be sufficient, and may be treated as an original for your purposes. The appointment may be revoked by Principal at any time in writing delivered to FilmLA, Inc., but in any case shall expire one (1) year from the date of execution set forth below.

I declare under penalty of perjury under the laws of the State of California that I am authorized to appoint SPS as agent for Principal, and based upon that authority I hereby appoint SPS as Principal's agent as set forth herein.

Date: 5/1/2018

Craig Van Gundy

Representative's Signature

Representative's Name (Please Print)

Locations

Representative's Title (Please Print)

Possible Productions

Name of Principal (i.e. company name) (Please Print)

Street: 10202 W. Washington Blvd.
City: Culver City
State: CA
ZIP: 90232

Principal's Mailing Address (Please Print)

310-244-1117

Principal's Phone Number (Please Print)

Stanley Production Services

957 Woodlawn Dr
Thousand Oaks Ca 91360

NOT A PERMIT

Permit #E0137592-A

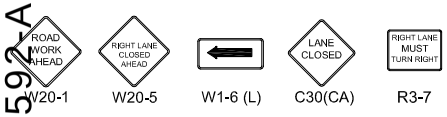

Ⓢ TRAFFIC SIGNAL

TRAFFIC CONE

TYPE I W/ SIGN

HIGH LEVEL WARNING DEVICE

ALL TRAFFIC CONTROL WILL BE INSTALLED TO MEET OR EXCEED THE LATEST CA-MUTCD MINIMUM REQUIREMENTS

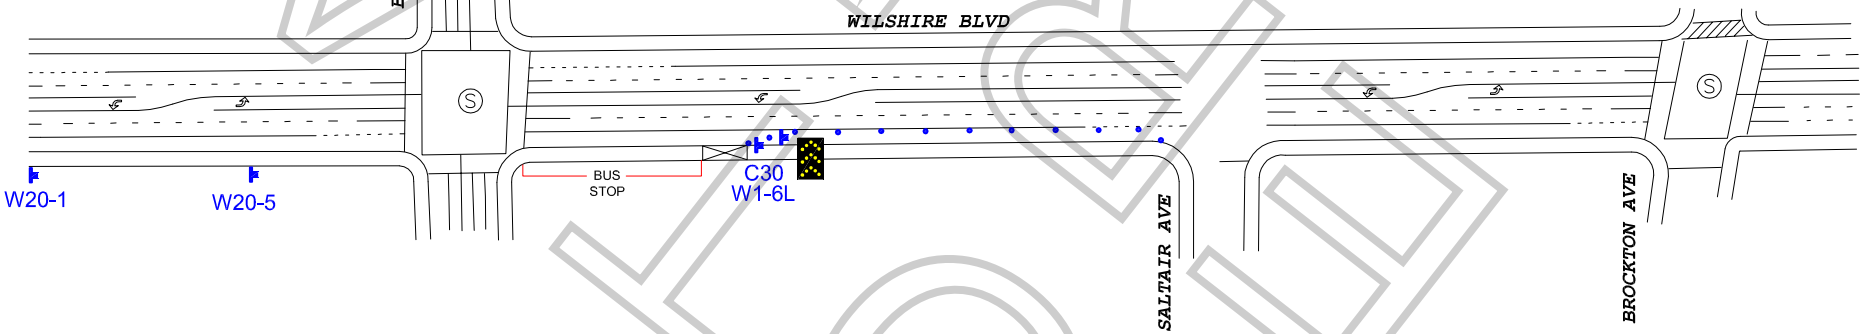

FINAL HOLD

WORK ZONE TRAFFIC CONTROL PLAN
GENERAL NOTES

1. DATE/TIME: 5-16-18 FROM 09:00 HOURS TO 18:00 HOURS.

2. ALL SIGNING, STRIPING, AND TRAFFIC CONTROL DEVICES SHALL CONFORM TO THE (CURRENT) STATE OF CALIFORNIA DEPARTMENT OF TRANSPORTATION (CALTRANS) STANDARD PLANS AND STANDARD SPECIFICATIONS, CALIFORNIA MUTCD, AND ANY ADDENDUMS THERETO, AND AS SHOWN ON THESE PLANS, SYMBOLS AND ABBREVIATIONS USED ARE SHOWN ON CALTRANS STANDARD PLANS.
3. THERE WILL BE NO INTERFERENCE WITH TRAFFIC SIGNALS OR CROSSWALKS.
4. CONES WILL BE 28" MINIMUM HEIGHT AND HAVE REFLECTORIZED SLEEVES FOR NIGHT WORK.
5. POLICE WILL DIRECT TRAFFIC IF NECESSARY.

TCP FOR:	POSSIBLE PRODUCTIONS: "KIDDING"
LOCATION:	SOUTH SIDE CURB LANE - WILSHIRE BLVD BUNDY DR TO SALTAIR AVE LOS ANGELES, CALIFORNIA
CONTACT:	MIKE WEBSTER OFFICE# 323-579-1173 EMRE SONMEZ PH# 323-842-3366
	JCL TRAFFIC SERVICES (213) 622-9775 C31-CA Lic # 805357
DATE / REVISIONS	DRAFTER: MARIO MENJIVAR SCALE: N.T.S. FILM LA: NK

Permit #E00137592-A

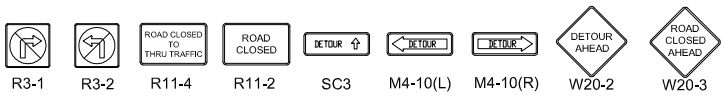

ALL TRAFFIC CONTROL WILL BE INSTALLED TO MEET OR EXCEED THE LATEST CA-MUTCD MINIMUM REQUIREMENTS

Ⓢ TRAFFIC SIGNAL

● TRAFFIC CONE

TYPE I W/ SIGN

FLASHING ARROW SIGN (FAS)

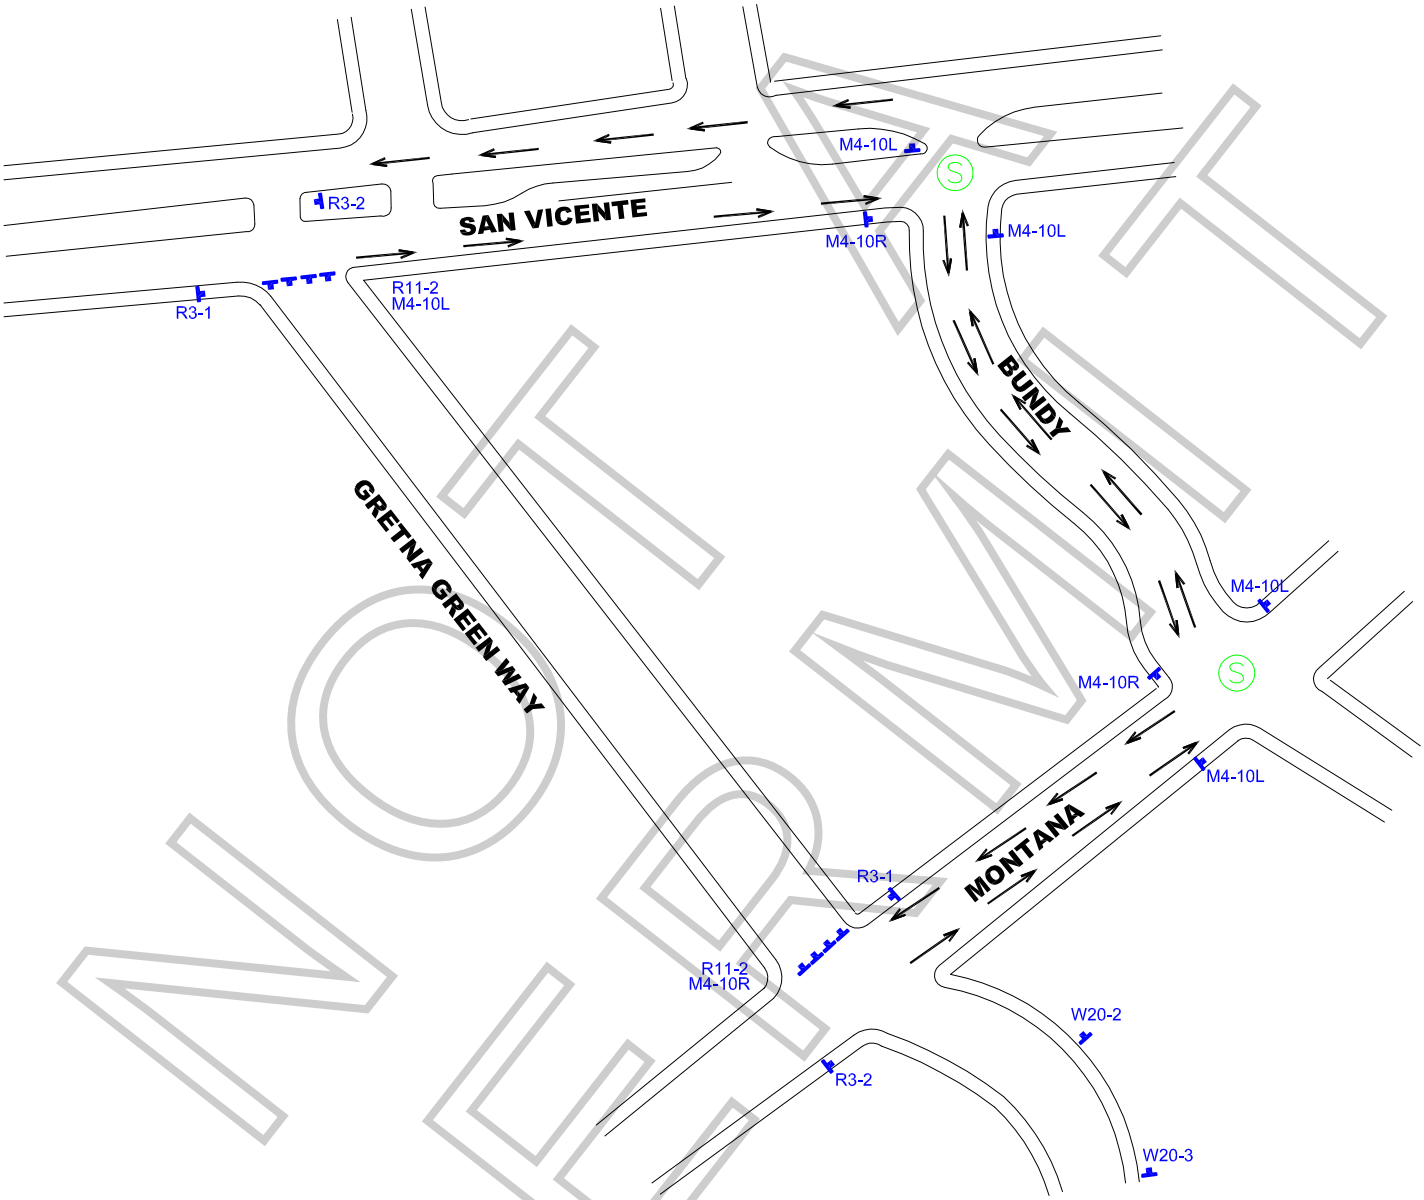

NOT A PERMIT

WORK ZONE TRAFFIC CONTROL PLAN
GENERAL NOTES

1. DATE/TIME: 5-16-18 FROM 09:00 HOURS TO 18:00 HOURS.

2. ALL SIGNING, STRIPING, AND TRAFFIC CONTROL DEVICES SHALL CONFORM TO THE (CURRENT) STATE OF CALIFORNIA DEPARTMENT OF TRANSPORTATION (CALTRANS) STANDARD PLANS AND STANDARD SPECIFICATIONS, CALIFORNIA MUTCD, AND ANY ADDENDUMS THERETO, AND AS SHOWN ON THESE PLANS, SYMBOLS AND ABBREVIATIONS USED ARE SHOWN ON CALTRANS STANDARD PLANS.
3. THERE WILL BE NO INTERFERENCE WITH TRAFFIC SIGNALS OR CROSSWALKS.
4. CONES WILL BE 28" MINIMUM HEIGHT AND HAVE REFLECTORIZED SLEEVES FOR NIGHT WORK.
5. POLICE WILL DIRECT TRAFFIC IF NECESSARY.

TCP FOR:	POSSIBLE PROD: "KIDDING"
LOCATION:	FULL STREET CLOSURE OF GRETNA GREEN WAY BTWN SAN VICENTE & MONTANA LOS ANGELES, CALIFORNIA
CONTACT:	BRIAN ESCOBAR OFFICE# 323-264-7100 EMRE SONMEZ PH# 323-842-3366
	JCL TRAFFIC SERVICES (213) 622-9775 C31-CA Lic # 805357
DATE / REVISIONS	DRAFTER: MARIO MENJIVAR SCALE: N.T.S. FILM LA: NAOMI